SCHEMATIC DESIGN

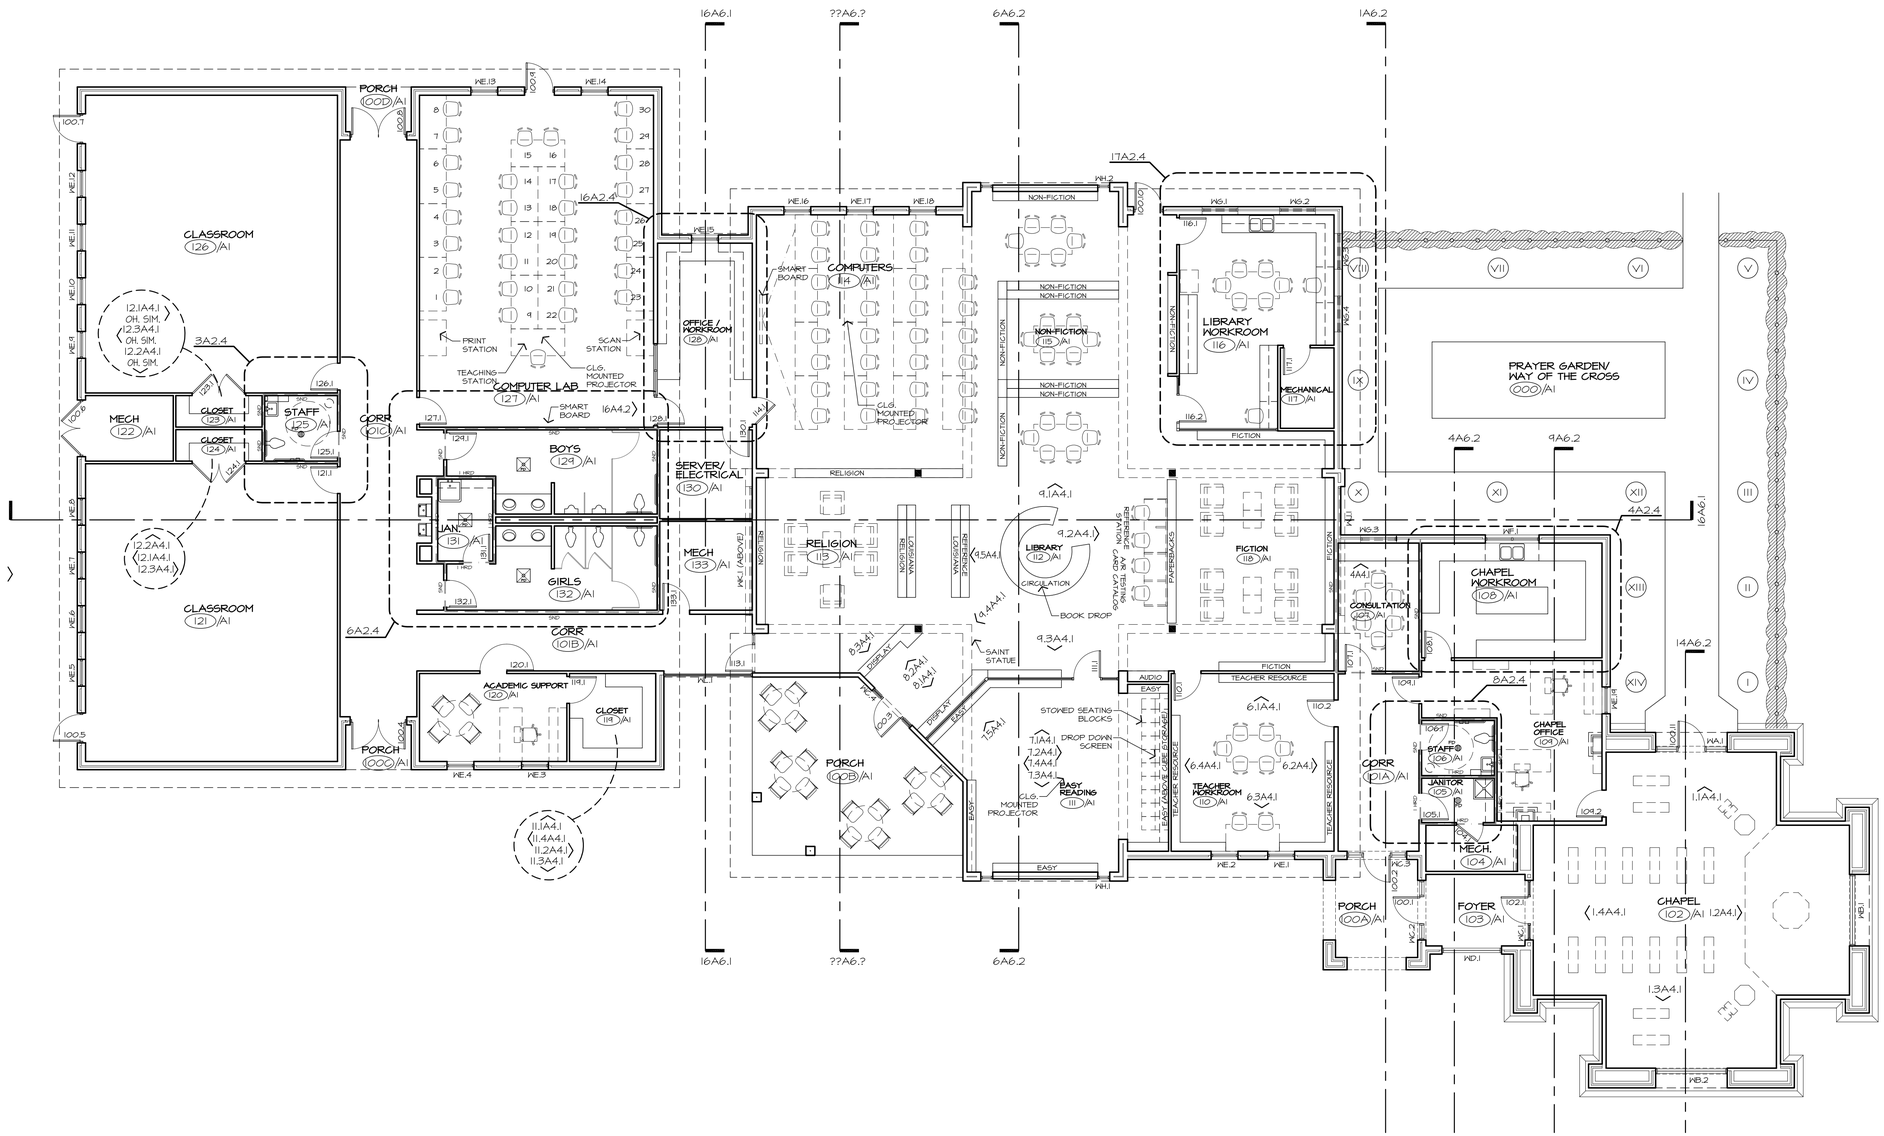

1 Architectural Floor Plan

0 8'

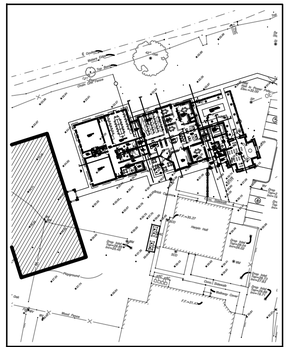

KEY SITE PLAN

NOT FOR CONSTRUCTION

abell+crozier architects
A Professional Corporation
1604 West Pinhook Rd. Suite 209
Lafayette, LA 70508
337.235.8016 www.acaArchitects.com

[09005]

[Saint Cecilia - Phase 1 Expansion]

[302 West Main St.
Broussard, LA

[19 August 2009]

Revisions

A2.1

__of__ Sheets

© 2009 ACA Architects